


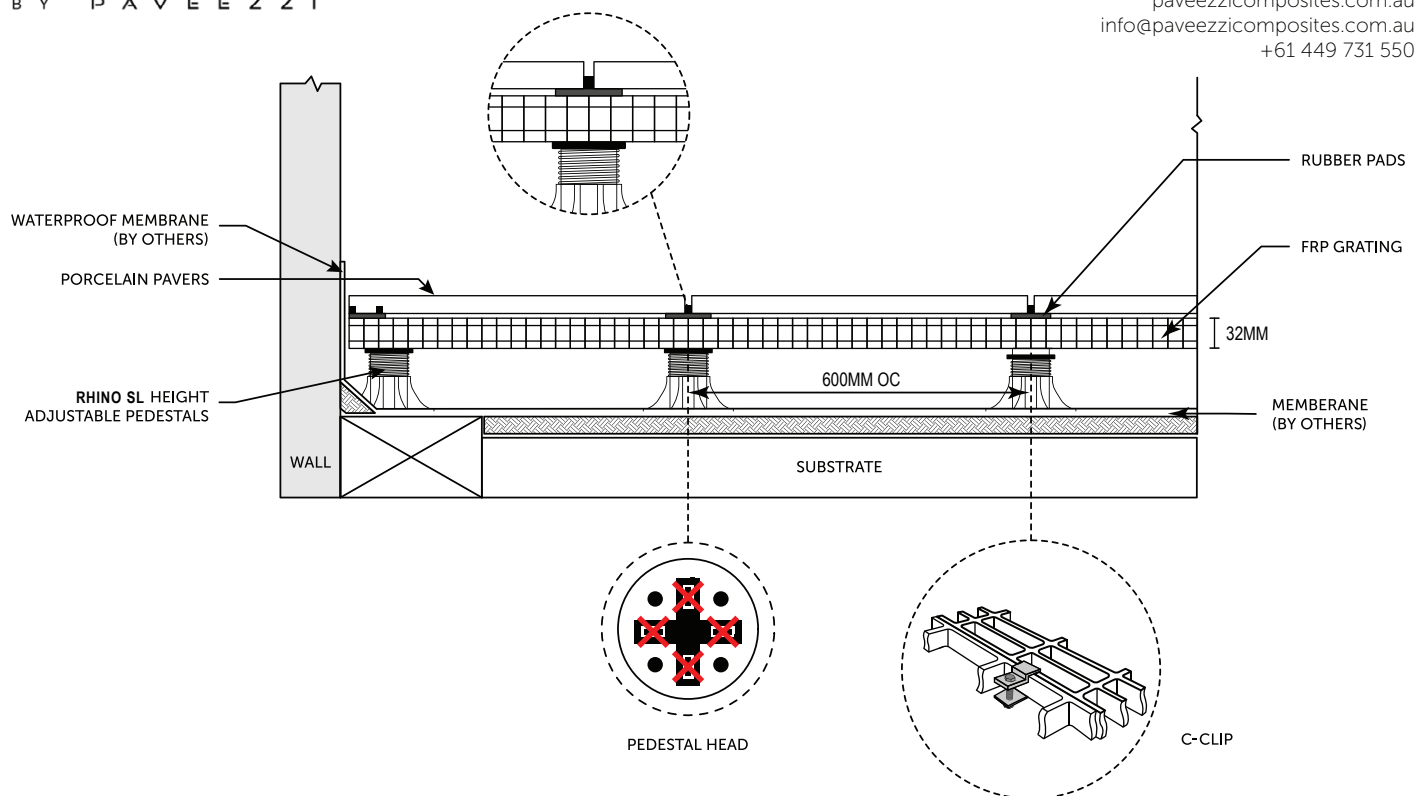


SECTION VIEW

LAY PORCELAIN PAVERS ON RUBBER PADS, SUPPORTED BY FRP GRATING ELEVATED, AND LEVELLED ON SLOPED SURFACES USING ADJUSTABLE HEIGHT PEDESTALS.

NOTES:

1. PERIMETER CONTAINMENT IS RECOMMENDED TO PREVENT LATERAL SHIFTING.
2. POSITION FRP GRATING ON INDEPENDENT/DEDICATED ROWS OF PEDESTALS WITH GRATING SURFACE BELOW PAVER SURFACE.
3. CUT PEDESTAL BASE ON SCORE LINE TO POSITION PEDESTAL CLOSE TO PERIMETER.
4. MAXIMUM PEDESTAL SUPPORT SPACING ALONG GRATE PERIMETER AND UNDER BODY OF GRATE IS 600MM ON CENTER
5. ONLY KEEP PEDESTAL AND RUBBER PAD SPACER TABS THAT ARE NECESSARY FOR HOLDING GRATES IN POSITION OR SPACING PAVERS.
6. FOR PRODUCT INFORMATION VISIT WWW.PAVEZZICOMPOSITES.COM.AU
7. DO NOT SCALE DRAWING.

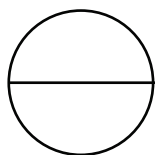

ELEVATED FRP WITH PAVERS LEVEL

INSTALLATION OF PAVERS OVER FRP USING RUBBER PADS AND ADJUSTABLE PEDESTALS